

CREEK Haven

DUBAI CREEK HARBOUR

TOWER A




2 BEDROOM 3.2

LEVEL 02-20, 22-30 UNIT 03

LEVEL 21 UNIT 01

SUITE AREA	1,029.14 SQ.FT.	95.61 SQ.M.
BALCONY AREA	167.16 SQ.FT.	15.53 SQ.M.
TOTAL AREA	1,196.30 SQ.FT.	111.14 SQ.M.

KEY SECTION

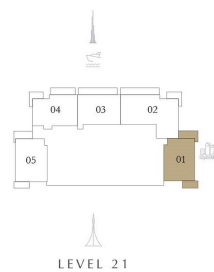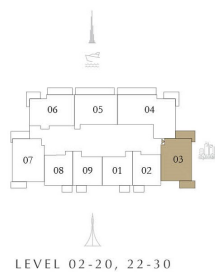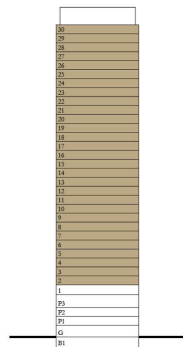

Disclaimer : All dimensions are in imperial and metric, and measured from finish to finish excluding construction tolerances. 2. All materials, dimensions, and drawings are approximate only. 3. Information is subject to change without notice, at developer's absolute discretion. 4. Actual area may vary from the stated area. 5. Drawings not to scale. 6. All images used are for illustrative purposes only and do not represent the actual size, features, specifications, fittings, and furnishings. 7. The developer reserves the right to make revisions / alterations, at it's absolute discretion, without any liability whatsoever.

EMAAR

CREEK Haven

DUBAI CREEK HARBOUR



TOWER A

2 BEDROOM 1.2


PODIUM 01-03	UNIT 03
LEVEL 01-20, 22-30	UNIT 05
LEVEL 21	UNIT 03

SUITE AREA	1,007.93 SQ.FT.	93.64 SQ.M.
BALCONY AREA	183.63 SQ.FT.	17.06 SQ.M.
TOTAL AREA	1,191.56 SQ.FT.	110.70 SQ.M.


KEY SECTION

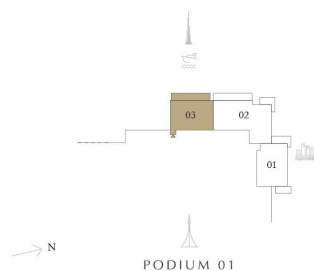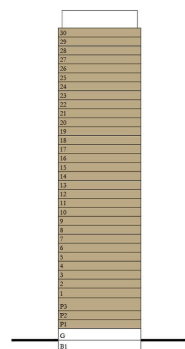


PODIUM 01

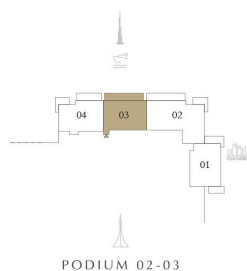


PODIUM 02-03

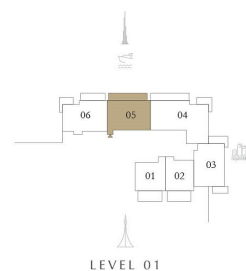

LEVEL 01

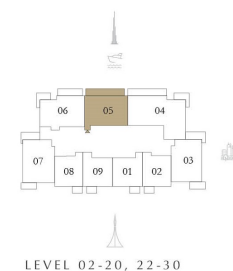

LEVEL 02-20, 22-30

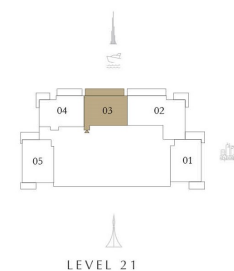

LEVEL 21



Disclaimer : All dimensions are in imperial and metric, and measured from finish to finish excluding construction tolerances. 2. All materials, dimensions, and drawings are approximate only. 3. Information is subject to change without notice, at developer's absolute discretion. 4. Actual area may vary from the stated area. 5. Drawings not to scale. 6. All images used are for illustrative purposes only and do not represent the actual size, features, specifications, fittings, and furnishings. 7. The developer reserves the right to make revisions / alterations, at it's absolute discretion, without any liability whatsoever.

EMAAR

CREEK Haven

DUBAI CREEK HARBOUR


TOWER A

2 BEDROOM 2.2


PODIUM 02-03	UNIT 04
LEVEL 01-20, 22-30	UNIT 06
LEVEL 21	UNIT 04

SUITE AREA	1,043.24 SQ.FT.	96.92 SQ.M.
BALCONY AREA	195.15 SQ.FT.	18.13 SQ.M.
TOTAL AREA	1,238.39 SQ.FT.	115.05 SQ.M.


KEY SECTION

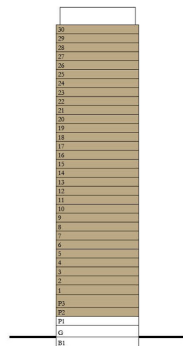


N

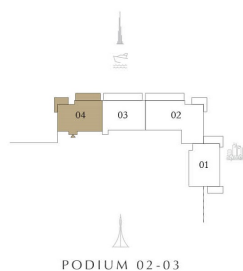


PODIUM 02-03

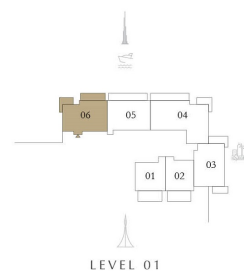

LEVEL 01

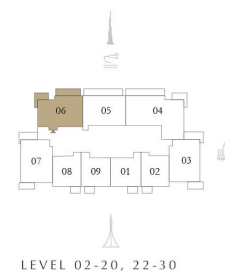

LEVEL 02-20, 22-30

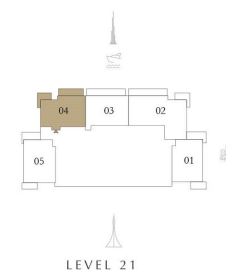

LEVEL 21

Disclaimer : All dimensions are in imperial and metric, and measured from finish to finish excluding construction tolerances. 2. All materials, dimensions, and drawings are approximate only. 3. Information is subject to change without notice, at developer's absolute discretion. 4. Actual area may vary from the stated area. 5. Drawings not to scale. 6. All images used are for illustrative purposes only and do not represent the actual size, features, specifications, fittings, and furnishings. 7. The developer reserves the right to make revisions / alterations, at it's absolute discretion, without any liability whatsoever.

EMAAR

CREEK HAVEN

DUBAI CREEK HARBOUR

TOWER A


2 BEDROOM 3.2

PODIUM 01-03 UNIT 01

LEVEL 01 UNIT 03

SUITE AREA	1,028.71 SQ.FT.	95.57 SQ.M.
BALCONY AREA	174.70 SQ.FT.	16.23 SQ.M.
TOTAL AREA	1,203.41 SQ.FT.	111.80 SQ.M.

KEY SECTION

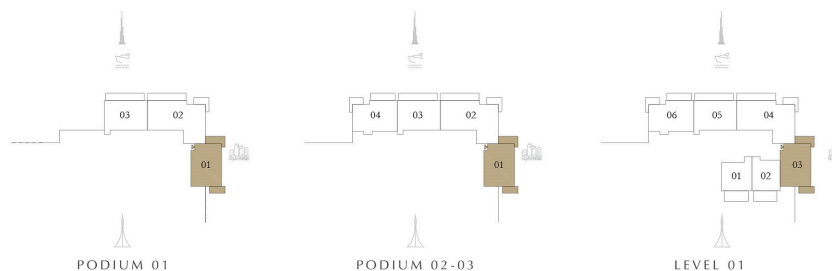

Disclaimer : All dimensions are in imperial and metric, and measured from finish to finish excluding construction tolerances. 2. All materials, dimensions, and drawings are approximate only. 3. Information is subject to change without notice, at developer's absolute discretion. 4. Actual area may vary from the stated area. 5. Drawings not to scale. 6. All images used are for illustrative purposes only and do not represent the actual size, features, specifications, fittings, and furnishings. 7. The developer reserves the right to make revisions / alterations, at it's absolute discretion, without any liability whatsoever.

EMAAR

CREEK HAVEN

DUBAI CREEK HARBOUR


TOWER B

2 BEDROOM 1.1


LEVEL 01	UNIT 02
LEVEL 02-20, 22-35	UNIT 05
LEVEL 21	UNIT 03

SUITE AREA	1,009.55 SQ.FT.	93.79 SQ.M.
BALCONY AREA	183.74 SQ.FT.	17.07 SQ.M.
TOTAL AREA	1,193.29 SQ.FT.	110.86 SQ.M.


KEY SECTION

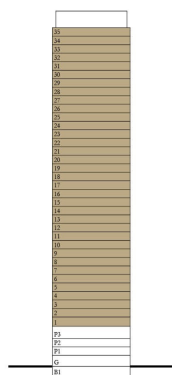


→ N

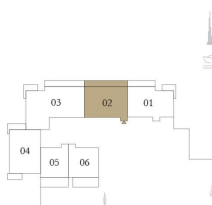

LEVEL 01

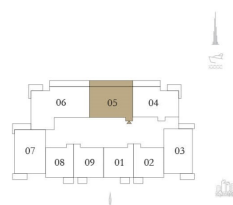

LEVEL 02-20, 22-35

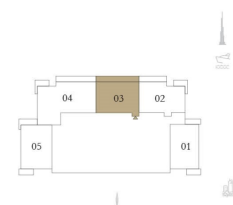

LEVEL 21



Disclaimer : All dimensions are in imperial and metric, and measured from finish to finish excluding construction tolerances. 2. All materials, dimensions, and drawings are approximate only. 3. Information is subject to change without notice, at developer's absolute discretion. 4. Actual area may vary from the stated area. 5. Drawings not to scale. 6. All images used are for illustrative purposes only and do not represent the actual size, features, specifications, fittings, and furnishings. 7. The developer reserves the right to make revisions / alterations, at it's absolute discretion, without any liability whatsoever.

EMAAR

CREEK HAVEN

DUBAI CREEK HARBOUR



TOWER B

2 BEDROOM 1.1

LEVEL 01	UNIT 02
LEVEL 02-20, 22-35	UNIT 05
LEVEL 21	UNIT 03

SUITE AREA	1,009.55 SQ.FT.	93.79 SQ.M.
BALCONY AREA	183.74 SQ.FT.	17.07 SQ.M.
TOTAL AREA	1,193.29 SQ.FT.	110.86 SQ.M.

KEY SECTION

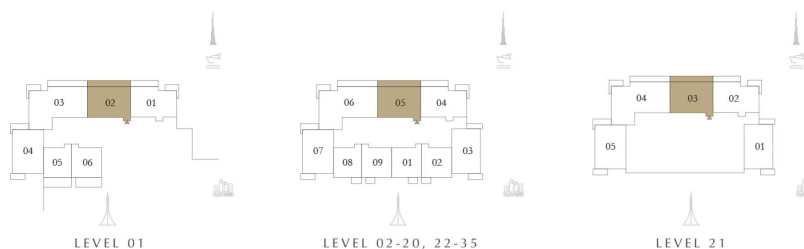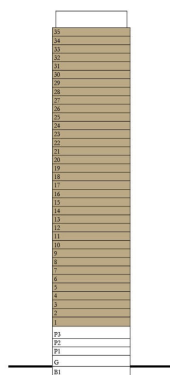

Disclaimer : All dimensions are in imperial and metric, and measured from finish to finish excluding construction tolerances. 2. All materials, dimensions, and drawings are approximate only. 3. Information is subject to change without notice, at developer's absolute discretion. 4. Actual area may vary from the stated area. 5. Drawings not to scale. 6. All images used are for illustrative purposes only and do not represent the actual size, features, specifications, fittings, and furnishings. 7. The developer reserves the right to make revisions / alterations, at it's absolute discretion, without any liability whatsoever.

EMAAR

CREEK HAVEN

DUBAI CREEK HARBOUR

TOWER B


2 BEDROOM 3.2

LEVEL 02-20, 22-35 UNIT 03

LEVEL 21 UNIT 01

SUITE AREA	1,029.46 SQ.FT.	95.64 SQ.M.
BALCONY AREA	171.04 SQ.FT.	15.89 SQ.M.
TOTAL AREA	1,200.5 SQ.FT.	111.53 SQ.M.

KEY SECTION

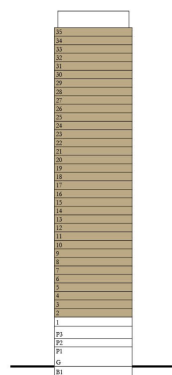

→ N



Disclaimer : All dimensions are in imperial and metric, and measured from finish to finish excluding construction tolerances. 2. All materials, dimensions, and drawings are approximate only. 3. Information is subject to change without notice, at developer's absolute discretion. 4. Actual area may vary from the stated area. 5. Drawings not to scale. 6. All images used are for illustrative purposes only and do not represent the actual size, features, specifications, fittings, and furnishings. 7. The developer reserves the right to make revisions / alterations, at it's absolute discretion, without any liability whatsoever.

EMAAR

CREEK HAVEN

DUBAI CREEK HARBOUR

TOWER B


2 BEDROOM 3.2

LEVEL 02-20, 22-35 UNIT 03

LEVEL 21 UNIT 01

SUITE AREA	1,029.46 SQ.FT.	95.64 SQ.M.
BALCONY AREA	171.04 SQ.FT.	15.89 SQ.M.
TOTAL AREA	1,200.5 SQ.FT.	111.53 SQ.M.

KEY SECTION

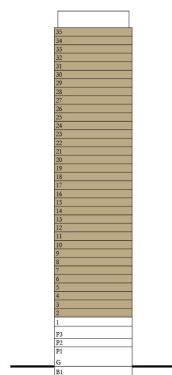

→ N



Disclaimer : All dimensions are in imperial and metric, and measured from finish to finish excluding construction tolerances. 2. All materials, dimensions, and drawings are approximate only. 3. Information is subject to change without notice, at developer's absolute discretion. 4. Actual area may vary from the stated area. 5. Drawings not to scale. 6. All images used are for illustrative purposes only and do not represent the actual size, features, specifications, fittings, and furnishings. 7. The developer reserves the right to make revisions / alterations, at it's absolute discretion, without any liability whatsoever.

EMAAR

CREEK HAVEN

DUBAI CREEK HARBOUR

TOWER B


2 BEDROOM 3.2

LEVEL 02-20, 22-35 UNIT 03

LEVEL 21 UNIT 01

SUITE AREA	1,029.46 SQ.FT.	95.64 SQ.M.
BALCONY AREA	171.04 SQ.FT.	15.89 SQ.M.
TOTAL AREA	1,200.5 SQ.FT.	111.53 SQ.M.

KEY SECTION

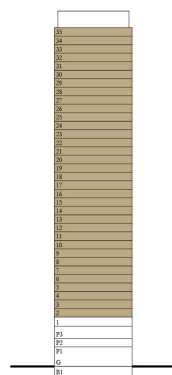

→ N



Disclaimer : All dimensions are in imperial and metric, and measured from finish to finish excluding construction tolerances. 2. All materials, dimensions, and drawings are approximate only. 3. Information is subject to change without notice, at developer's absolute discretion. 4. Actual area may vary from the stated area. 5. Drawings not to scale. 6. All images used are for illustrative purposes only and do not represent the actual size, features, specifications, fittings, and furnishings. 7. The developer reserves the right to make revisions / alterations, at it's absolute discretion, without any liability whatsoever.

EMAAR

CREEK HAVEN

DUBAI CREEK HARBOUR

TOWER B

2 BEDROOM 2.1



PODIUM 02, 03, LEVEL 01 UNIT 01

LEVEL 02-20, 22-35 UNIT 04

LEVEL 21 UNIT 02

SUITE AREA	1,043.24 SQ.FT.	96.92 SQ.M.
BALCONY AREA	205.91 SQ.FT.	19.13 SQ.M.
TOTAL AREA	1,249.15 SQ.FT.	116.05 SQ.M.

KEY SECTION

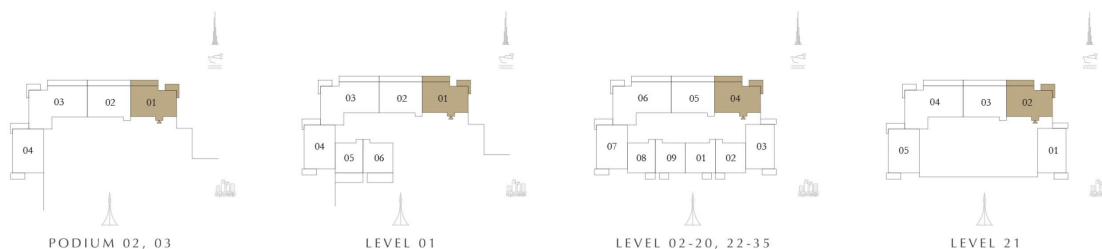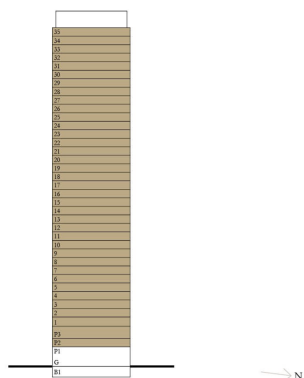

Disclaimer : All dimensions are in imperial and metric, and measured from finish to finish excluding construction tolerances. 2. All materials, dimensions, and drawings are approximate only. 3. Information is subject to change without notice, at developer's absolute discretion. 4. Actual area may vary from the stated area. 5. Drawings not to scale. 6. All images used are for illustrative purposes only and do not represent the actual size, features, specifications, fittings, and furnishings. 7. The developer reserves the right to make revisions / alterations, at it's absolute discretion, without any liability whatsoever.

EMAAR

CREEK HAVEN

DUBAI CREEK HARBOUR

TOWER B

2 BEDROOM 2.1



PODIUM 02, 03, LEVEL 01 UNIT 01

LEVEL 02-20, 22-35 UNIT 04

LEVEL 21 UNIT 02

SUITE AREA	1,043.24 SQ.FT.	96.92 SQ.M.
BALCONY AREA	205.91 SQ.FT.	19.13 SQ.M.
TOTAL AREA	1,249.15 SQ.FT.	116.05 SQ.M.

KEY SECTION

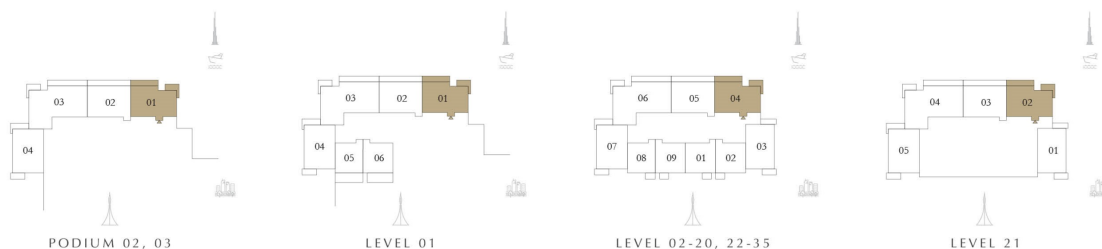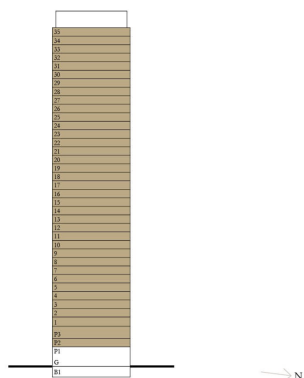

Disclaimer : All dimensions are in imperial and metric, and measured from finish to finish excluding construction tolerances. 2. All materials, dimensions, and drawings are approximate only. 3. Information is subject to change without notice, at developer's absolute discretion. 4. Actual area may vary from the stated area. 5. Drawings not to scale. 6. All images used are for illustrative purposes only and do not represent the actual size, features, specifications, fittings, and furnishings. 7. The developer reserves the right to make revisions / alterations, at it's absolute discretion, without any liability whatsoever.

EMAAR

CREEK HAVEN

DUBAI CREEK HARBOUR


TOWER B

2 BEDROOM 1.1


LEVEL 01	UNIT 02
LEVEL 02-20, 22-35	UNIT 05
LEVEL 21	UNIT 03

SUITE AREA	1,009.55 SQ.FT.	93.79 SQ.M.
BALCONY AREA	183.74 SQ.FT.	17.07 SQ.M.
TOTAL AREA	1,193.29 SQ.FT.	110.86 SQ.M.


KEY SECTION

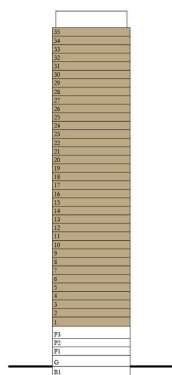


→ N

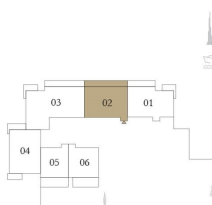

LEVEL 01

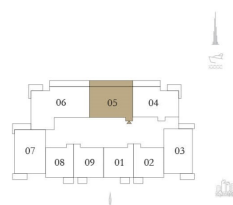

LEVEL 02-20, 22-35

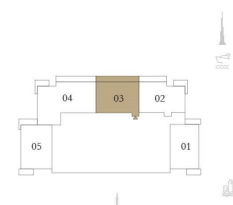

LEVEL 21



Disclaimer : All dimensions are in imperial and metric, and measured from finish to finish excluding construction tolerances. 2. All materials, dimensions, and drawings are approximate only. 3. Information is subject to change without notice, at developer's absolute discretion. 4. Actual area may vary from the stated area. 5. Drawings not to scale. 6. All images used are for illustrative purposes only and do not represent the actual size, features, specifications, fittings, and furnishings. 7. The developer reserves the right to make revisions / alterations, at it's absolute discretion, without any liability whatsoever.

EMAAR

CREEK HAVEN

DUBAI CREEK HARBOUR

TOWER B

2 BEDROOM 2.1



PODIUM 02, 03, LEVEL 01 UNIT 01

LEVEL 02-20, 22-35 UNIT 04

LEVEL 21 UNIT 02

SUITE AREA	1,043.24 SQ.FT.	96.92 SQ.M.
BALCONY AREA	205.91 SQ.FT.	19.13 SQ.M.
TOTAL AREA	1,249.15 SQ.FT.	116.05 SQ.M.

KEY SECTION

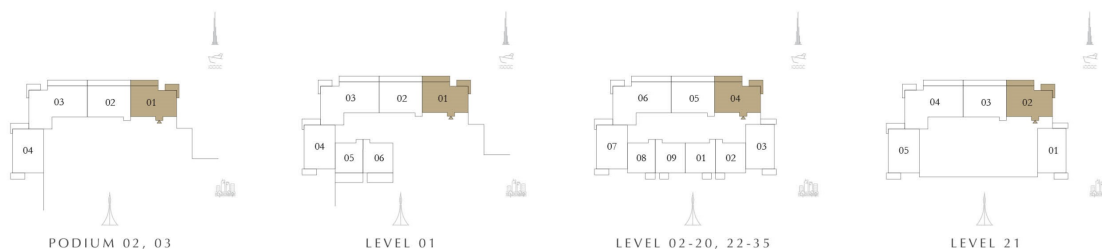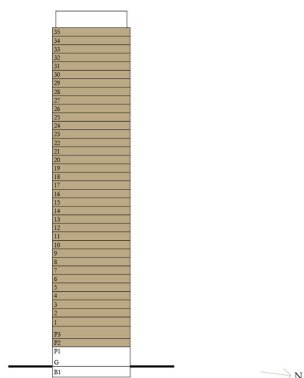

Disclaimer : All dimensions are in imperial and metric, and measured from finish to finish excluding construction tolerances. 2. All materials, dimensions, and drawings are approximate only. 3. Information is subject to change without notice, at developer's absolute discretion. 4. Actual area may vary from the stated area. 5. Drawings not to scale. 6. All images used are for illustrative purposes only and do not represent the actual size, features, specifications, fittings, and furnishings. 7. The developer reserves the right to make revisions / alterations, at it's absolute discretion, without any liability whatsoever.

EMAAR

CREEK Haven

DUBAI CREEK HARBOUR

TOWER A


3 BEDROOM 1.2

PODIUM 01-03 UNIT 02


LEVEL 01-20, 22-30 UNIT 04

LEVEL 21 UNIT 02

SUITE AREA	1,592.52 SQ.FT.	147.95 SQ.M.
BALCONY AREA	267.91 SQ.FT.	24.89 SQ.M.
TOTAL AREA	1,860.43 SQ.FT.	172.84 SQ.M.

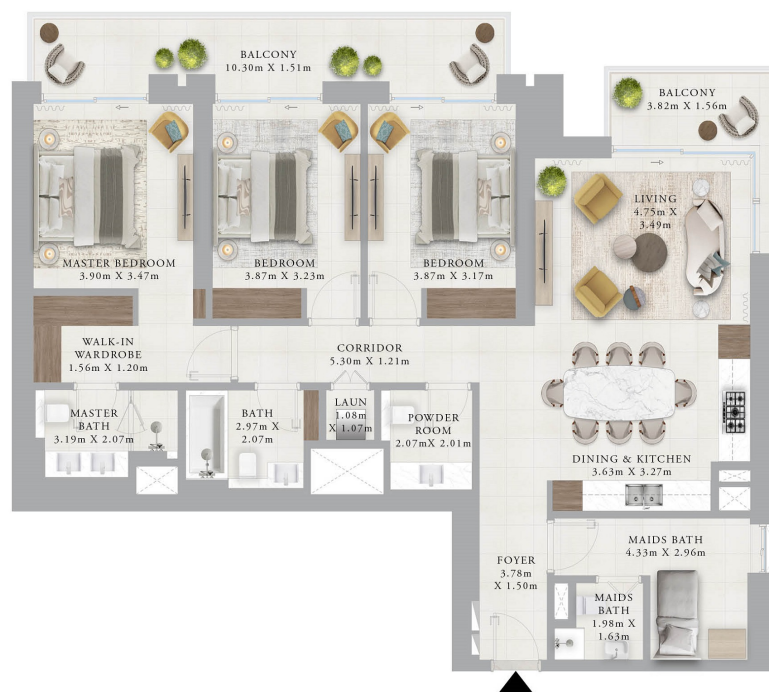

KEY SECTION

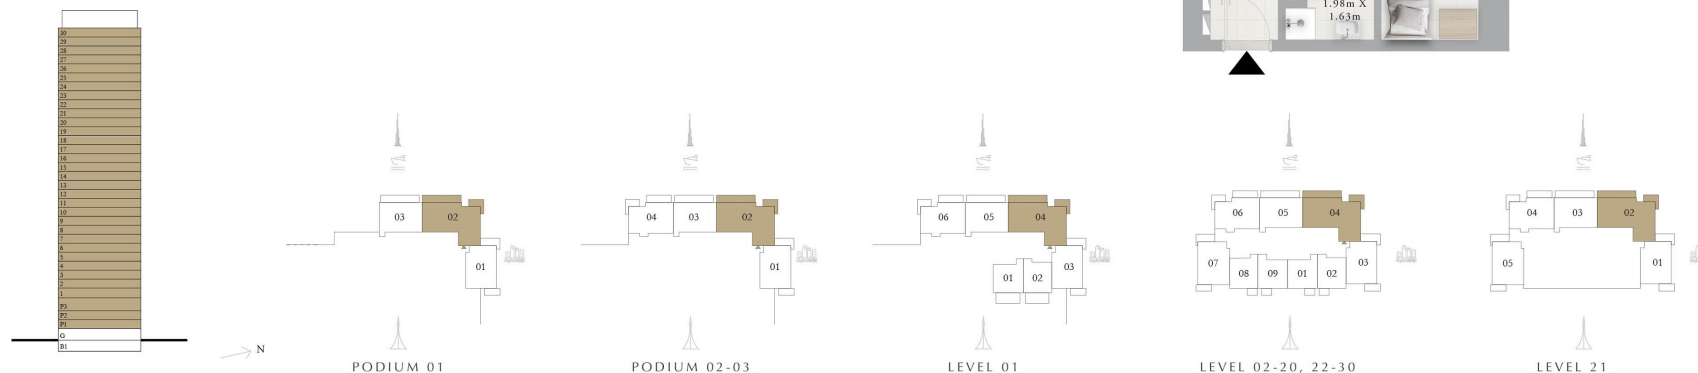

Disclaimer : All dimensions are in imperial and metric, and measured from finish to finish excluding construction tolerances. 2. All materials, dimensions, and drawings are approximate only. 3. Information is subject to change without notice, at developer's absolute discretion. 4. Actual area may vary from the stated area. 5. Drawings not to scale. 6. All images used are for illustrative purposes only and do not represent the actual size, features, specifications, fittings, and furnishings. 7. The developer reserves the right to make revisions / alterations, at it's absolute discretion, without any liability whatsoever.

EMAAR

CREEK Haven

DUBAI CREEK HARBOUR

TOWER A


3 BEDROOM 1.2

PODIUM 01-03 UNIT 02


LEVEL 01-20, 22-30 UNIT 04

LEVEL 21 UNIT 02

SUITE AREA	1,592.52 SQ.FT.	147.95 SQ.M.
BALCONY AREA	267.91 SQ.FT.	24.89 SQ.M.
TOTAL AREA	1,860.43 SQ.FT.	172.84 SQ.M.

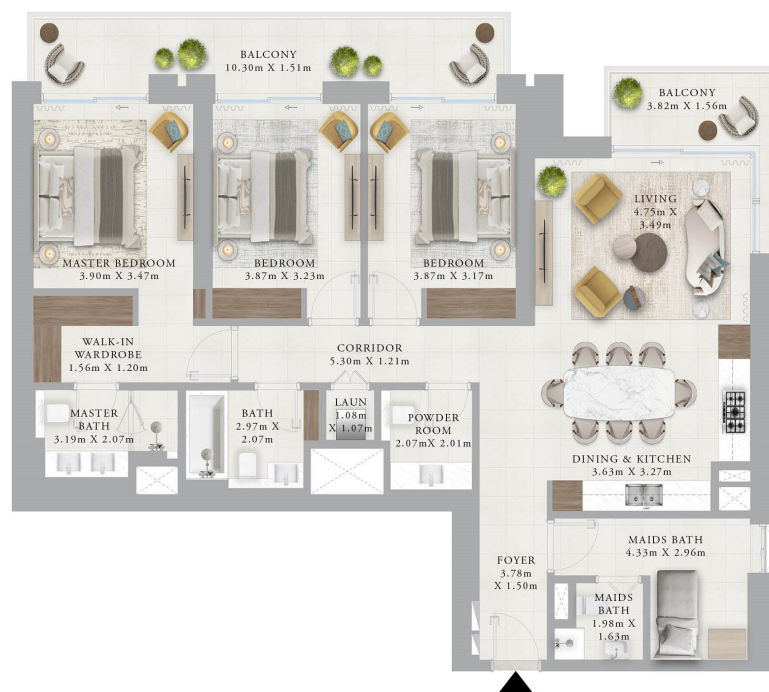

KEY SECTION

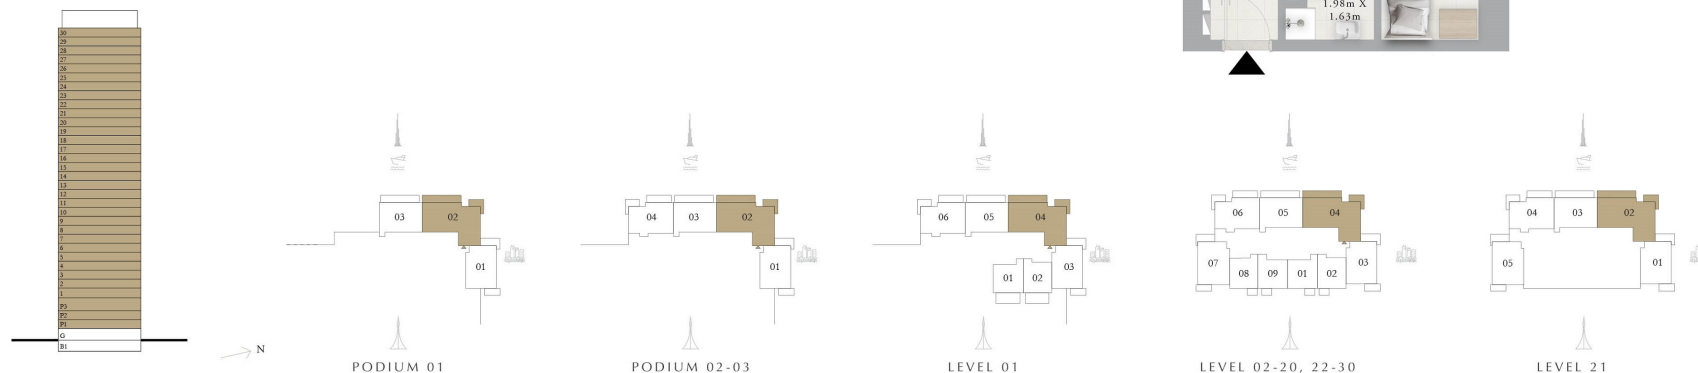

Disclaimer : All dimensions are in imperial and metric, and measured from finish to finish excluding construction tolerances. 2. All materials, dimensions, and drawings are approximate only. 3. Information is subject to change without notice, at developer's absolute discretion. 4. Actual area may vary from the stated area. 5. Drawings not to scale. 6. All images used are for illustrative purposes only and do not represent the actual size, features, specifications, fittings, and furnishings. 7. The developer reserves the right to make revisions / alterations, at it's absolute discretion, without any liability whatsoever.

EMAAR

CREEK Haven

DUBAI CREEK HARBOUR

TOWER A


3 BEDROOM 1.2

PODIUM 01-03 UNIT 02


LEVEL 01-20, 22-30 UNIT 04

LEVEL 21 UNIT 02

SUITE AREA	1,592.52 SQ.FT.	147.95 SQ.M.
BALCONY AREA	267.91 SQ.FT.	24.89 SQ.M.
TOTAL AREA	1,860.43 SQ.FT.	172.84 SQ.M.

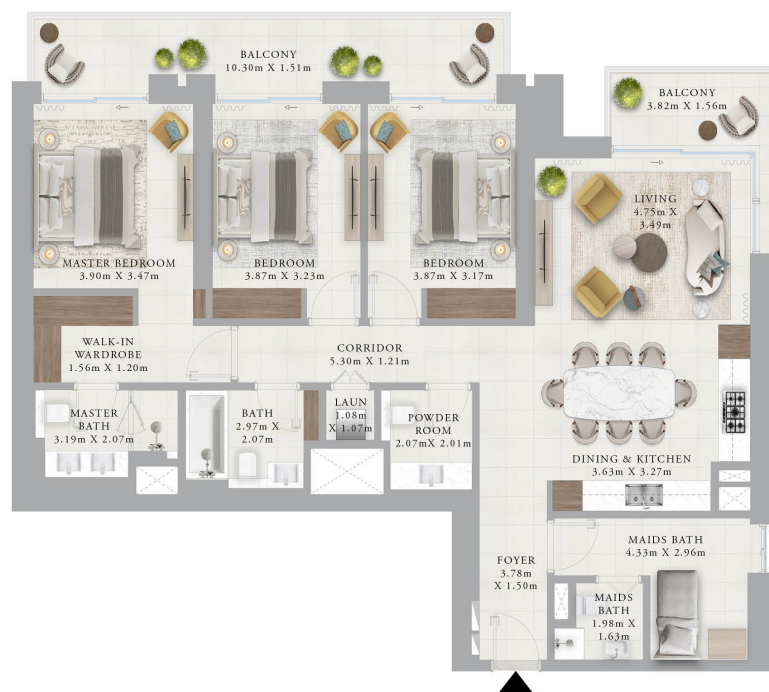

KEY SECTION

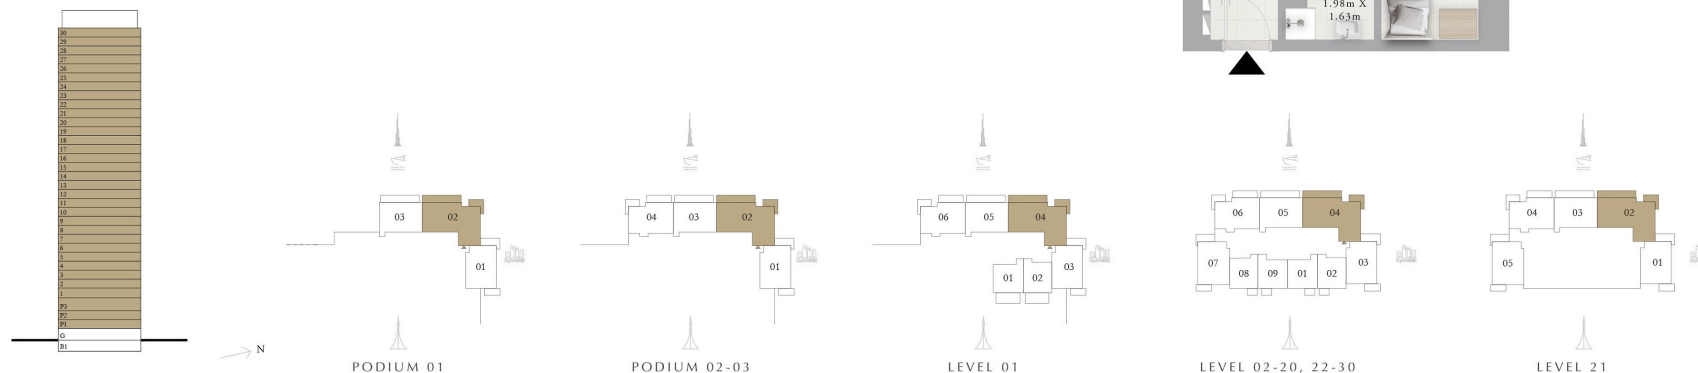

Disclaimer : All dimensions are in imperial and metric, and measured from finish to finish excluding construction tolerances. 2. All materials, dimensions, and drawings are approximate only. 3. Information is subject to change without notice, at developer's absolute discretion. 4. Actual area may vary from the stated area. 5. Drawings not to scale. 6. All images used are for illustrative purposes only and do not represent the actual size, features, specifications, fittings, and furnishings. 7. The developer reserves the right to make revisions / alterations, at it's absolute discretion, without any liability whatsoever.

EMAAR

CREEK Haven

DUBAI CREEK HARBOUR

TOWER A


3 BEDROOM 1.2

PODIUM 01-03 UNIT 02


LEVEL 01-20, 22-30 UNIT 04

LEVEL 21 UNIT 02

SUITE AREA	1,592.52 SQ.FT.	147.95 SQ.M.
BALCONY AREA	267.91 SQ.FT.	24.89 SQ.M.
TOTAL AREA	1,860.43 SQ.FT.	172.84 SQ.M.

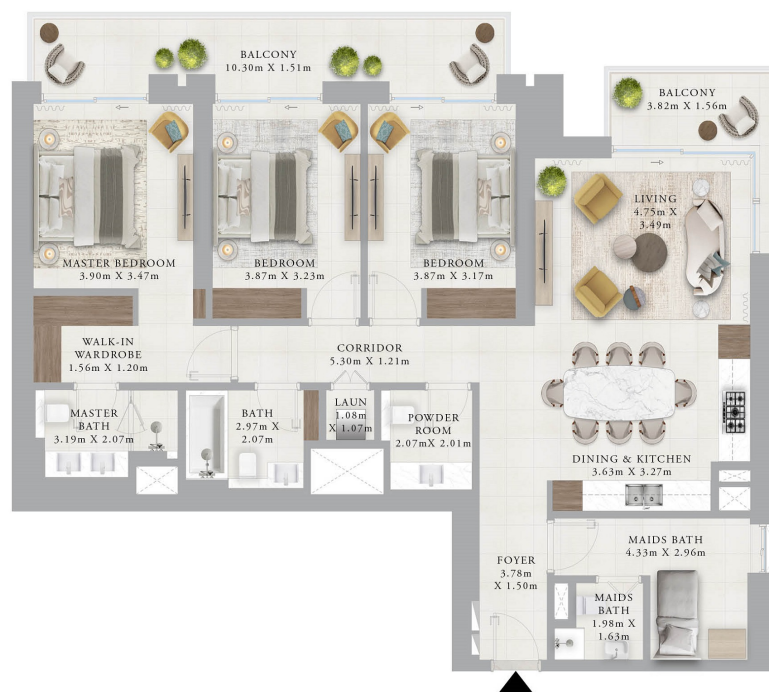

KEY SECTION

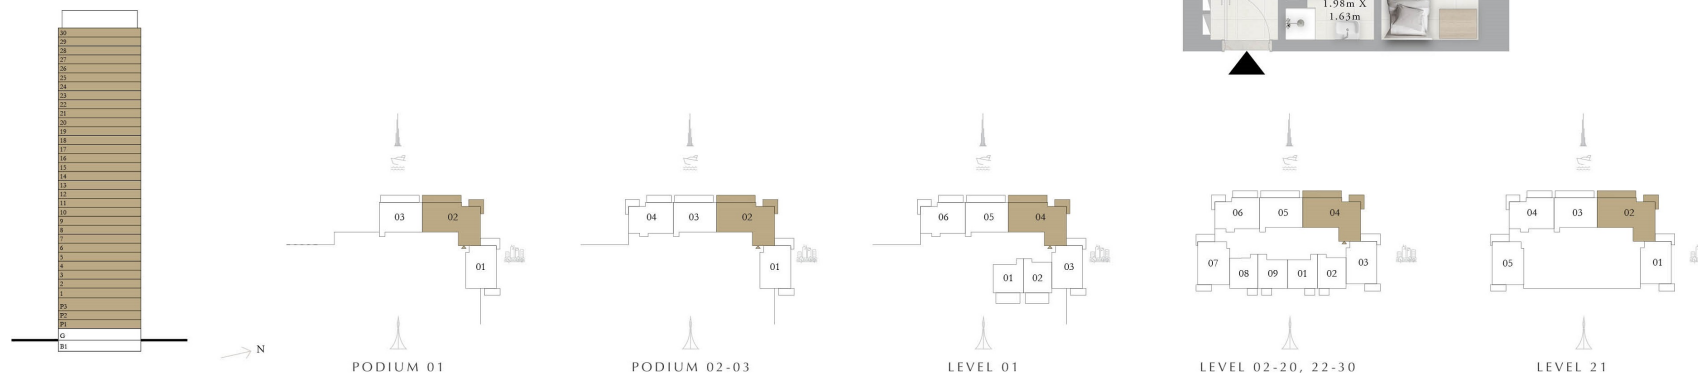

Disclaimer : All dimensions are in imperial and metric, and measured from finish to finish excluding construction tolerances. 2. All materials, dimensions, and drawings are approximate only. 3. Information is subject to change without notice, at developer's absolute discretion. 4. Actual area may vary from the stated area. 5. Drawings not to scale. 6. All images used are for illustrative purposes only and do not represent the actual size, features, specifications, fittings, and furnishings. 7. The developer reserves the right to make revisions / alterations, at it's absolute discretion, without any liability whatsoever.

EMAAR

CREEK Haven

DUBAI CREEK HARBOUR

TOWER A


3 BEDROOM 1.2

PODIUM 01-03 UNIT 02


LEVEL 01-20, 22-30 UNIT 04

LEVEL 21 UNIT 02

SUITE AREA	1,592.52 SQ.FT.	147.95 SQ.M.
BALCONY AREA	267.91 SQ.FT.	24.89 SQ.M.
TOTAL AREA	1,860.43 SQ.FT.	172.84 SQ.M.

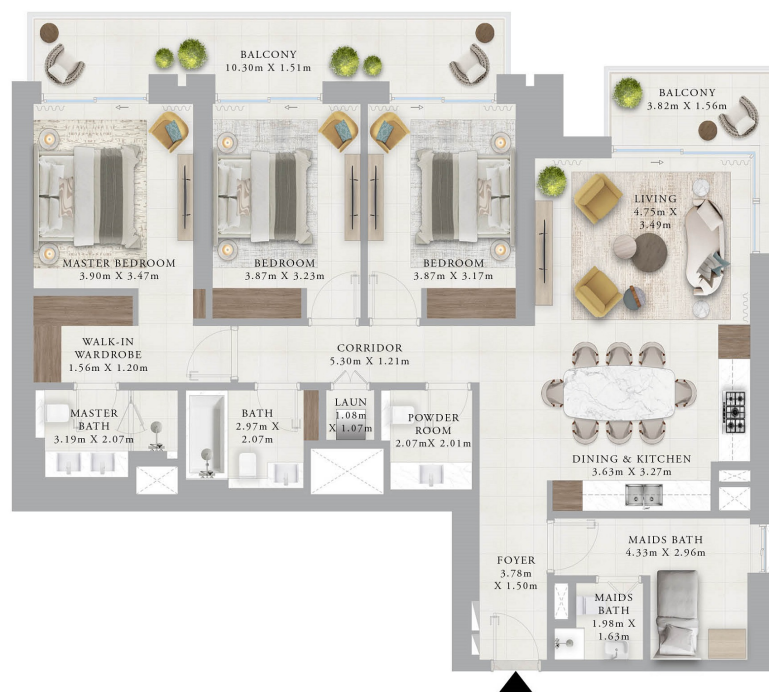

KEY SECTION

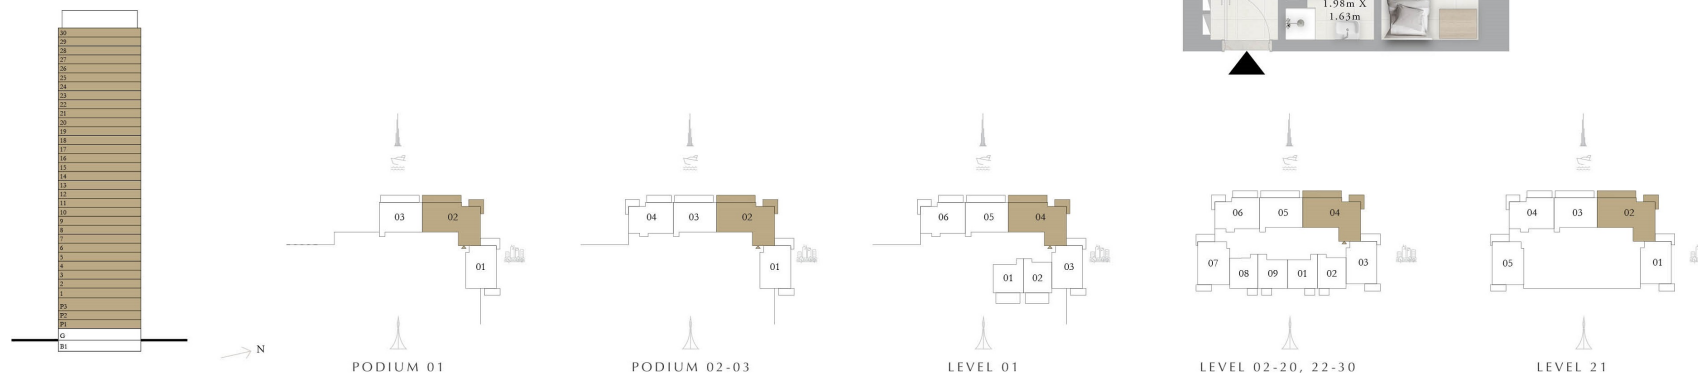

Disclaimer : All dimensions are in imperial and metric, and measured from finish to finish excluding construction tolerances. 2. All materials, dimensions, and drawings are approximate only. 3. Information is subject to change without notice, at developer's absolute discretion. 4. Actual area may vary from the stated area. 5. Drawings not to scale. 6. All images used are for illustrative purposes only and do not represent the actual size, features, specifications, fittings, and furnishings. 7. The developer reserves the right to make revisions / alterations, at it's absolute discretion, without any liability whatsoever.

EMAAR

CREEK Haven

DUBAI CREEK HARBOUR

TOWER A


3 BEDROOM 1.2

PODIUM 01-03 UNIT 02


LEVEL 01-20, 22-30 UNIT 04

LEVEL 21 UNIT 02

SUITE AREA	1,592.52 SQ.FT.	147.95 SQ.M.
BALCONY AREA	267.91 SQ.FT.	24.89 SQ.M.
TOTAL AREA	1,860.43 SQ.FT.	172.84 SQ.M.

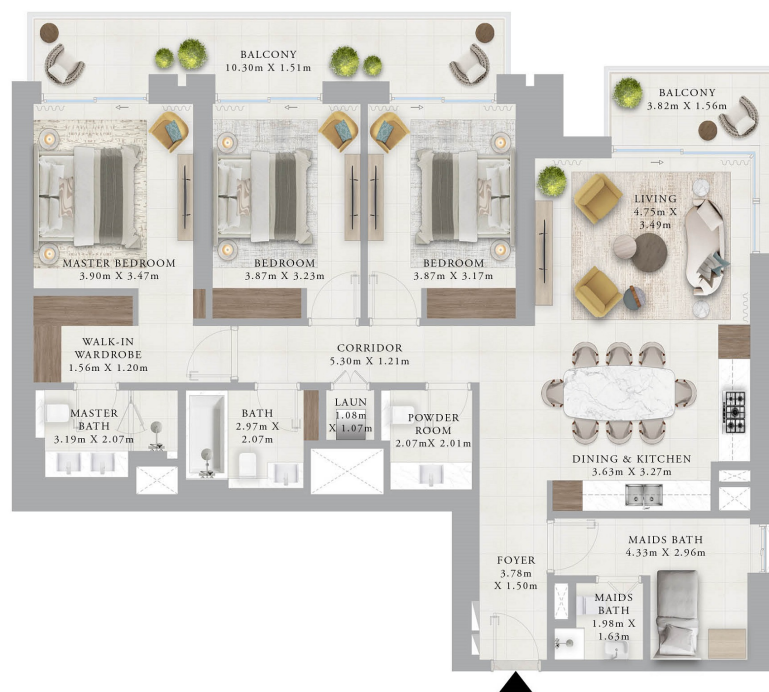

KEY SECTION

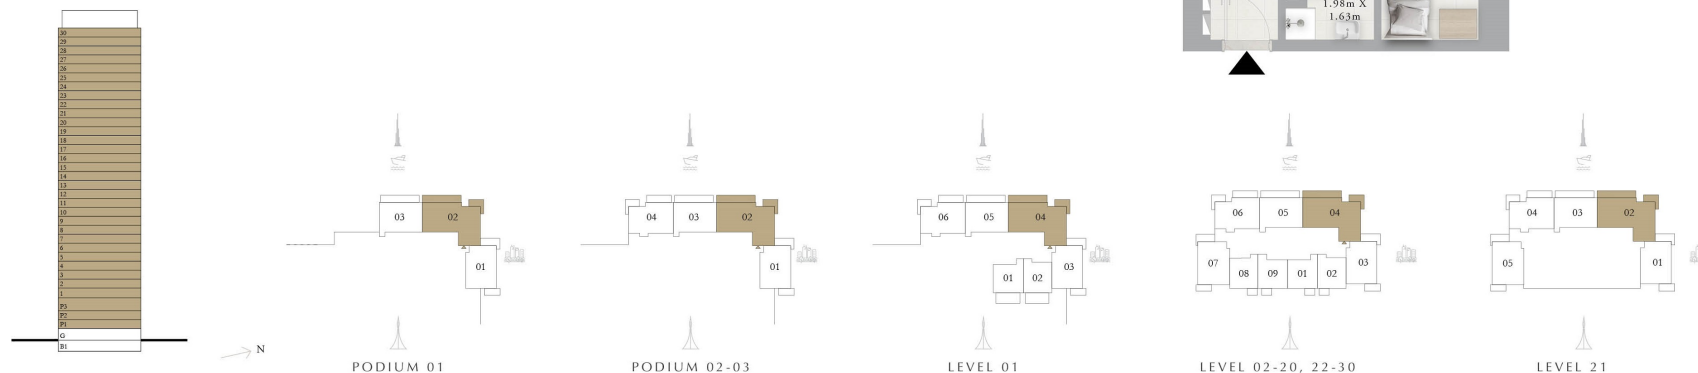

Disclaimer : All dimensions are in imperial and metric, and measured from finish to finish excluding construction tolerances. 2. All materials, dimensions, and drawings are approximate only. 3. Information is subject to change without notice, at developer's absolute discretion. 4. Actual area may vary from the stated area. 5. Drawings not to scale. 6. All images used are for illustrative purposes only and do not represent the actual size, features, specifications, fittings, and furnishings. 7. The developer reserves the right to make revisions / alterations, at it's absolute discretion, without any liability whatsoever.

EMAAR

CREEK Haven

DUBAI CREEK HARBOUR

TOWER A


3 BEDROOM 1.2

PODIUM 01-03 UNIT 02


LEVEL 01-20, 22-30 UNIT 04

LEVEL 21 UNIT 02

SUITE AREA	1,592.52 SQ.FT.	147.95 SQ.M.
BALCONY AREA	267.91 SQ.FT.	24.89 SQ.M.
TOTAL AREA	1,860.43 SQ.FT.	172.84 SQ.M.

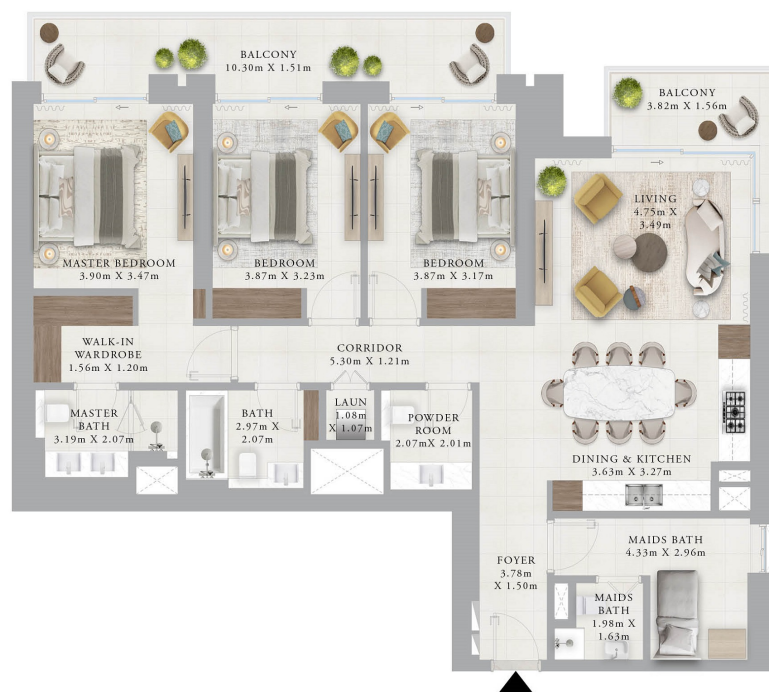

KEY SECTION

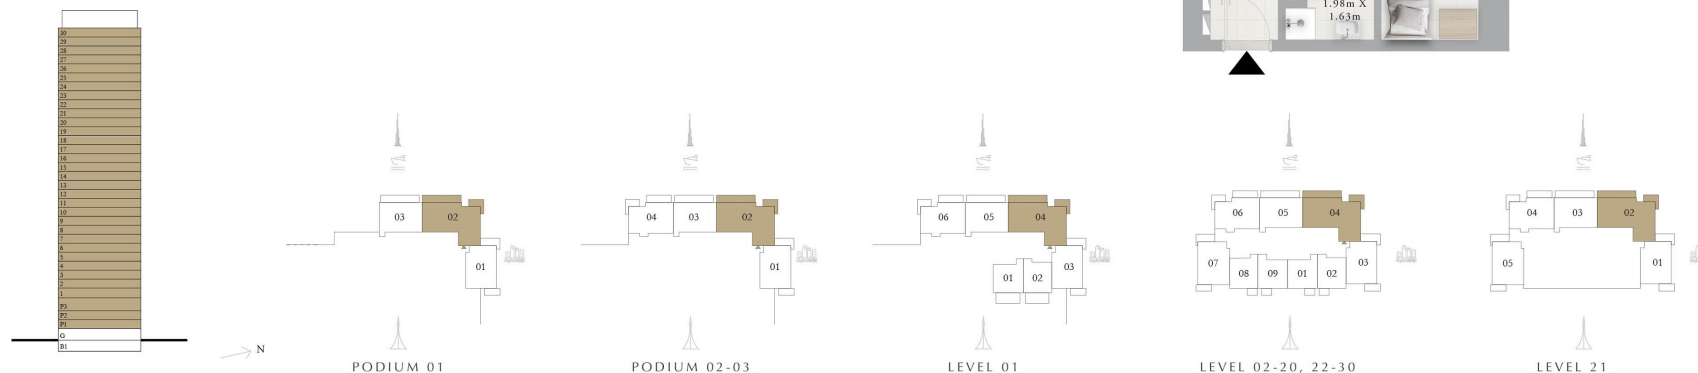

Disclaimer : All dimensions are in imperial and metric, and measured from finish to finish excluding construction tolerances. 2. All materials, dimensions, and drawings are approximate only. 3. Information is subject to change without notice, at developer's absolute discretion. 4. Actual area may vary from the stated area. 5. Drawings not to scale. 6. All images used are for illustrative purposes only and do not represent the actual size, features, specifications, fittings, and furnishings. 7. The developer reserves the right to make revisions / alterations, at it's absolute discretion, without any liability whatsoever.

EMAAR

CREEK Haven

DUBAI CREEK HARBOUR

TOWER A


3 BEDROOM 1.2

PODIUM 01-03 UNIT 02


LEVEL 01-20, 22-30 UNIT 04

LEVEL 21 UNIT 02

SUITE AREA	1,592.52 SQ.FT.	147.95 SQ.M.
BALCONY AREA	267.91 SQ.FT.	24.89 SQ.M.
TOTAL AREA	1,860.43 SQ.FT.	172.84 SQ.M.

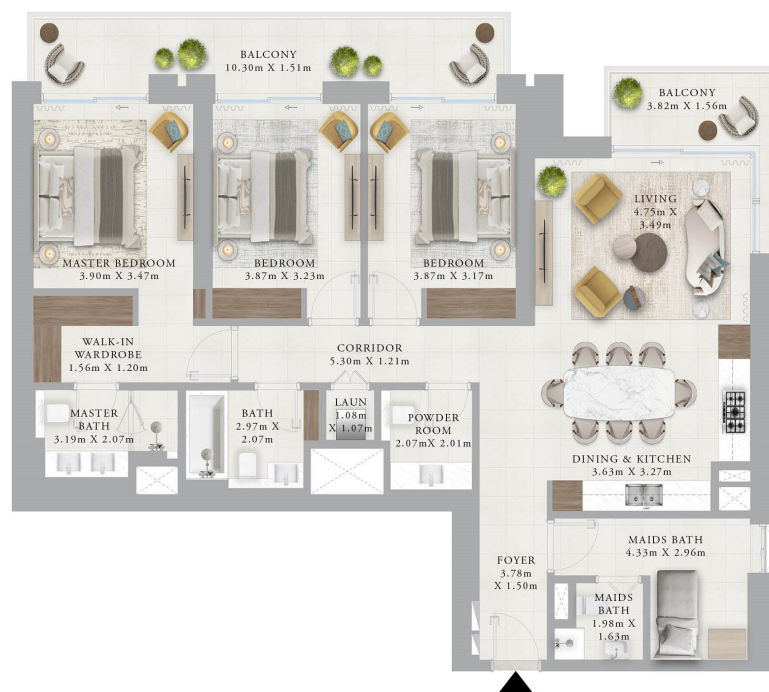

KEY SECTION

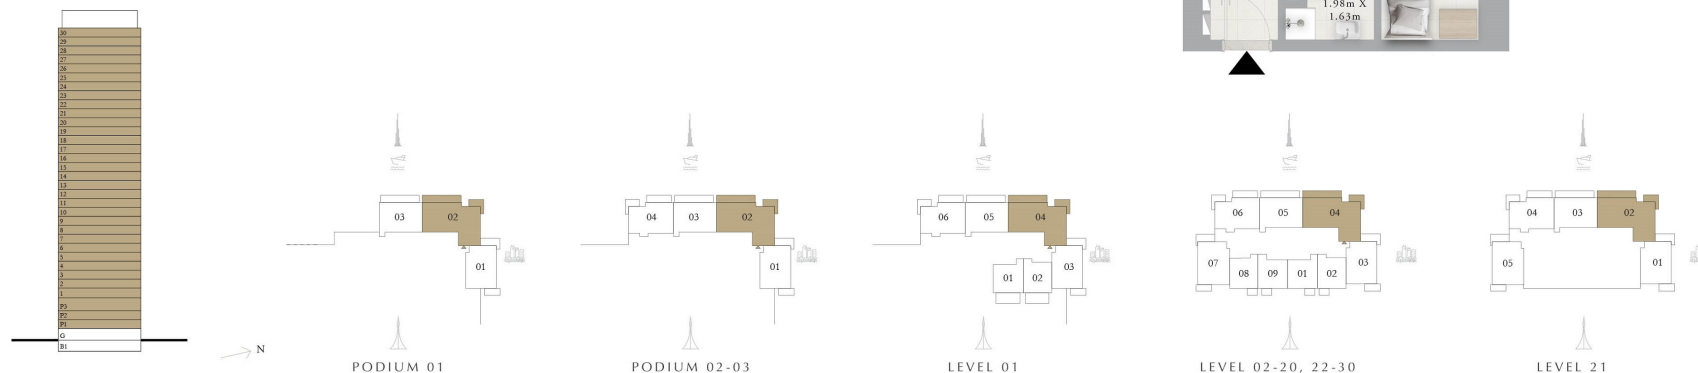

Disclaimer : All dimensions are in imperial and metric, and measured from finish to finish excluding construction tolerances. 2. All materials, dimensions, and drawings are approximate only. 3. Information is subject to change without notice, at developer's absolute discretion. 4. Actual area may vary from the stated area. 5. Drawings not to scale. 6. All images used are for illustrative purposes only and do not represent the actual size, features, specifications, fittings, and furnishings. 7. The developer reserves the right to make revisions / alterations, at it's absolute discretion, without any liability whatsoever.

EMAAR

CREEK HAVEN

DUBAI CREEK HARBOUR

TOWER B

3 BEDROOM 1.1

	PODIUM 01		UNIT 02	
	PODIUM 02, 03, LEVEL 01		UNIT 03	
	LEVEL 02-20, 22-35		UNIT 06	
	LEVEL 21		UNIT 04	
SUITE AREA	1,592.41	SQ.FT.	147.94	SQ.M.
BALCONY AREA	278.57	SQ.FT.	25.88	SQ.M.
TOTAL AREA	1,870.98	SQ.FT.	173.82	SQ.M.

KEY SECTION



Disclaimer : All dimensions are in imperial and metric, and measured from finish to finish excluding construction tolerances. 2. All materials, dimensions, and drawings are approximate only. 3. Information is subject to change without notice, at developer's absolute discretion. 4. Actual area may vary from the stated area. 5. Drawings not to scale. 6. All images used are for illustrative purposes only and do not represent the actual size, features, specifications, fittings, and furnishings. 7. The developer reserves the right to make revisions / alterations, at it's absolute discretion, without any liability whatsoever.

EMAAR

CREEK HAVEN


DUBAI CREEK HARBOUR

TOWER B

3 BEDROOM 1.1

PODIUM 01	UNIT 02	
PODIUM 02, 03, LEVEL 01	UNIT 03	
LEVEL 02-20, 22-35	UNIT 06	
LEVEL 21	UNIT 04	
SUITE AREA	1,592.41 SQ.FT.	147.94 SQ.M.
BALCONY AREA	278.57 SQ.FT.	25.88 SQ.M.
TOTAL AREA	1,870.98 SQ.FT.	173.82 SQ.M.

KEY SECTION

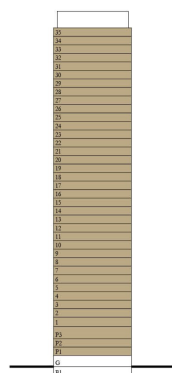

→ N

PODIUM 01

PODIUM 02, 03

LEVEL 01

LEVEL 02-20, 22-35

LEVEL 21



Disclaimer : All dimensions are in imperial and metric, and measured from finish to finish excluding construction tolerances. 2. All materials, dimensions, and drawings are approximate only. 3. Information is subject to change without notice, at developer's absolute discretion. 4. Actual area may vary from the stated area. 5. Drawings not to scale. 6. All images used are for illustrative purposes only and do not represent the actual size, features, specifications, fittings, and furnishings. 7. The developer reserves the right to make revisions / alterations, at it's absolute discretion, without any liability whatsoever.

EMAAR

CREEK HAVEN


DUBAI CREEK HARBOUR

TOWER B

3 BEDROOM 1.1

PODIUM 01	UNIT 02	
PODIUM 02, 03, LEVEL 01	UNIT 03	
LEVEL 02-20, 22-35	UNIT 06	
LEVEL 21	UNIT 04	
SUITE AREA	1,592.41 SQ.FT.	147.94 SQ.M.
BALCONY AREA	278.57 SQ.FT.	25.88 SQ.M.
TOTAL AREA	1,870.98 SQ.FT.	173.82 SQ.M.

KEY SECTION

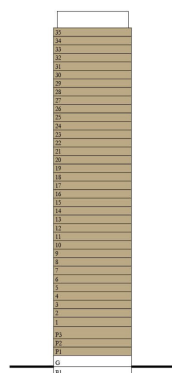

→ N

PODIUM 01

PODIUM 02, 03

LEVEL 01

LEVEL 02-20, 22-35

LEVEL 21



Disclaimer : All dimensions are in imperial and metric, and measured from finish to finish excluding construction tolerances. 2. All materials, dimensions, and drawings are approximate only. 3. Information is subject to change without notice, at developer's absolute discretion. 4. Actual area may vary from the stated area. 5. Drawings not to scale. 6. All images used are for illustrative purposes only and do not represent the actual size, features, specifications, fittings, and furnishings. 7. The developer reserves the right to make revisions / alterations, at it's absolute discretion, without any liability whatsoever.

EMAAR

CREEK HAVEN


DUBAI CREEK HARBOUR

TOWER B

3 BEDROOM 1.1

PODIUM 01	UNIT 02	
PODIUM 02, 03, LEVEL 01	UNIT 03	
LEVEL 02-20, 22-35	UNIT 06	
LEVEL 21	UNIT 04	
SUITE AREA	1,592.41 SQ.FT.	147.94 SQ.M.
BALCONY AREA	278.57 SQ.FT.	25.88 SQ.M.
TOTAL AREA	1,870.98 SQ.FT.	173.82 SQ.M.

KEY SECTION

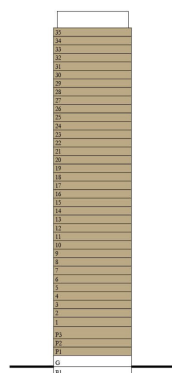

→ N

PODIUM 01

PODIUM 02, 03

LEVEL 01

LEVEL 02-20, 22-35

LEVEL 21



Disclaimer : All dimensions are in imperial and metric, and measured from finish to finish excluding construction tolerances. 2. All materials, dimensions, and drawings are approximate only. 3. Information is subject to change without notice, at developer's absolute discretion. 4. Actual area may vary from the stated area. 5. Drawings not to scale. 6. All images used are for illustrative purposes only and do not represent the actual size, features, specifications, fittings, and furnishings. 7. The developer reserves the right to make revisions / alterations, at it's absolute discretion, without any liability whatsoever.

EMAAR

CREEK HAVEN


DUBAI CREEK HARBOUR

TOWER B

3 BEDROOM 1.1

PODIUM 01	UNIT 02	
PODIUM 02, 03, LEVEL 01	UNIT 03	
LEVEL 02-20, 22-35	UNIT 06	
LEVEL 21	UNIT 04	
SUITE AREA	1,592.41 SQ.FT.	147.94 SQ.M.
BALCONY AREA	278.57 SQ.FT.	25.88 SQ.M.
TOTAL AREA	1,870.98 SQ.FT.	173.82 SQ.M.

KEY SECTION

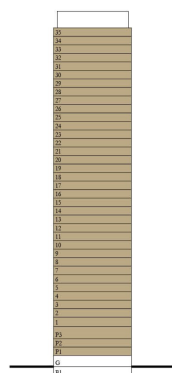

→ N

PODIUM 01

PODIUM 02, 03

LEVEL 01

LEVEL 02-20, 22-35

LEVEL 21



Disclaimer : All dimensions are in imperial and metric, and measured from finish to finish excluding construction tolerances. 2. All materials, dimensions, and drawings are approximate only. 3. Information is subject to change without notice, at developer's absolute discretion. 4. Actual area may vary from the stated area. 5. Drawings not to scale. 6. All images used are for illustrative purposes only and do not represent the actual size, features, specifications, fittings, and furnishings. 7. The developer reserves the right to make revisions / alterations, at it's absolute discretion, without any liability whatsoever.

EMAAR

CREEK HAVEN


DUBAI CREEK HARBOUR

TOWER B

3 BEDROOM 1.1

PODIUM 01	UNIT 02	
PODIUM 02, 03, LEVEL 01	UNIT 03	
LEVEL 02-20, 22-35	UNIT 06	
LEVEL 21	UNIT 04	
SUITE AREA	1,592.41 SQ.FT.	147.94 SQ.M.
BALCONY AREA	278.57 SQ.FT.	25.88 SQ.M.
TOTAL AREA	1,870.98 SQ.FT.	173.82 SQ.M.

KEY SECTION

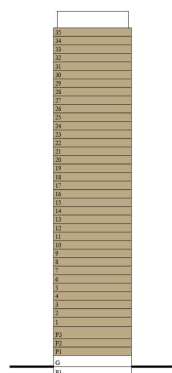

→ N

PODIUM 01

PODIUM 02, 03

LEVEL 01

LEVEL 02-20, 22-35

LEVEL 21



Disclaimer : All dimensions are in imperial and metric, and measured from finish to finish excluding construction tolerances. 2. All materials, dimensions, and drawings are approximate only. 3. Information is subject to change without notice, at developer's absolute discretion. 4. Actual area may vary from the stated area. 5. Drawings not to scale. 6. All images used are for illustrative purposes only and do not represent the actual size, features, specifications, fittings, and furnishings. 7. The developer reserves the right to make revisions / alterations, at it's absolute discretion, without any liability whatsoever.

EMAAR

CREEK HAVEN

DUBAI CREEK HARBOUR

TOWER B

3 BEDROOM 1.1

	PODIUM 01		UNIT 02	
	PODIUM 02, 03, LEVEL 01		UNIT 03	
	LEVEL 02-20, 22-35		UNIT 06	
	LEVEL 21		UNIT 04	
SUITE AREA	1,592.41	SQ.FT.	147.94	SQ.M.
BALCONY AREA	278.57	SQ.FT.	25.88	SQ.M.
TOTAL AREA	1,870.98	SQ.FT.	173.82	SQ.M.

KEY SECTION



Disclaimer : All dimensions are in imperial and metric, and measured from finish to finish excluding construction tolerances. 2. All materials, dimensions, and drawings are approximate only. 3. Information is subject to change without notice, at developer's absolute discretion. 4. Actual area may vary from the stated area. 5. Drawings not to scale. 6. All images used are for illustrative purposes only and do not represent the actual size, features, specifications, fittings, and furnishings. 7. The developer reserves the right to make revisions / alterations, at it's absolute discretion, without any liability whatsoever.

EMAAR

CREEK HAVEN

DUBAI CREEK HARBOUR

TOWER B

3 BEDROOM 1.1

	PODIUM 01		UNIT 02	
	PODIUM 02, 03, LEVEL 01		UNIT 03	
	LEVEL 02-20, 22-35		UNIT 06	
	LEVEL 21		UNIT 04	
SUITE AREA	1,592.41	SQ.FT.	147.94	SQ.M.
BALCONY AREA	278.57	SQ.FT.	25.88	SQ.M.
TOTAL AREA	1,870.98	SQ.FT.	173.82	SQ.M.

KEY SECTION



Disclaimer : All dimensions are in imperial and metric, and measured from finish to finish excluding construction tolerances. 2. All materials, dimensions, and drawings are approximate only. 3. Information is subject to change without notice, at developer's absolute discretion. 4. Actual area may vary from the stated area. 5. Drawings not to scale. 6. All images used are for illustrative purposes only and do not represent the actual size, features, specifications, fittings, and furnishings. 7. The developer reserves the right to make revisions / alterations, at it's absolute discretion, without any liability whatsoever.

EMAAR

CREEK HAVEN


DUBAI CREEK HARBOUR

TOWER B

3 BEDROOM 1.1

PODIUM 01	UNIT 02	
PODIUM 02, 03, LEVEL 01	UNIT 03	
LEVEL 02-20, 22-35	UNIT 06	
LEVEL 21	UNIT 04	
SUITE AREA	1,592.41 SQ.FT.	147.94 SQ.M.
BALCONY AREA	278.57 SQ.FT.	25.88 SQ.M.
TOTAL AREA	1,870.98 SQ.FT.	173.82 SQ.M.

KEY SECTION

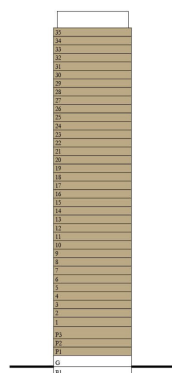

→ N

PODIUM 01

PODIUM 02, 03

LEVEL 01

LEVEL 02-20, 22-35

LEVEL 21



Disclaimer : All dimensions are in imperial and metric, and measured from finish to finish excluding construction tolerances. 2. All materials, dimensions, and drawings are approximate only. 3. Information is subject to change without notice, at developer's absolute discretion. 4. Actual area may vary from the stated area. 5. Drawings not to scale. 6. All images used are for illustrative purposes only and do not represent the actual size, features, specifications, fittings, and furnishings. 7. The developer reserves the right to make revisions / alterations, at it's absolute discretion, without any liability whatsoever.

EMAAR