

SILVA


DUBAI CREEK HARBOUR

1 BEDROOM-TYPE 1A


UNIT P202, 102, 202 - 2202, 2402 - 4702

SUITE AREA	655.74 SQ.FT.	60.92 SQ.M.
BALCONY AREA	87.83 SQ.FT.	8.16 SQ.M.
TOTAL AREA	743.57 SQ.FT.	69.08 SQ.M.

KEY SECTION

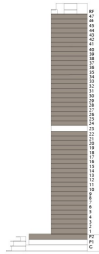

KEY PLAN

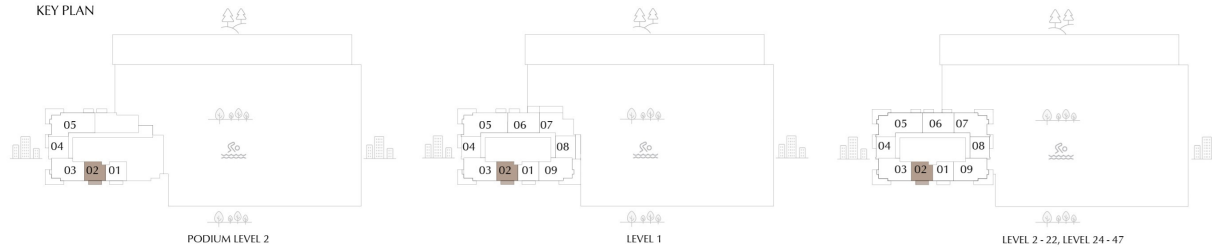

FLOOR PLAN 1. All dimensions are in imperial and metric, and measured from finish to finish excluding construction tolerances. 2. All materials, dimensions, and drawings are approximate only. 3. Information is subject to change without notice, at developer's absolute discretion. 4. Actual area may vary from the stated area. 5. Drawings not to scale. 6. All images used are for illustrative purposes only and do not represent the actual size, features, specifications, fittings, and furnishings. 7. The developer reserves the right to make revisions / alterations, at it's absolute discretion, without any liability whatsoever.

EMAAR

SILVA


DUBAI CREEK HARBOUR

2 BEDROOM-TYPE 3B


UNIT P203, 103, 203 - 2203, 2403 - 4703

SUITE AREA	1137.96 SQ.FT.	105.72 SQ.M.
BALCONY AREA	287.72 SQ.FT.	26.73 SQ.M.
TOTAL AREA	1425.68 SQ.FT.	132.45 SQ.M.

KEY SECTION

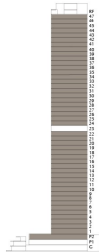

KEY PLAN

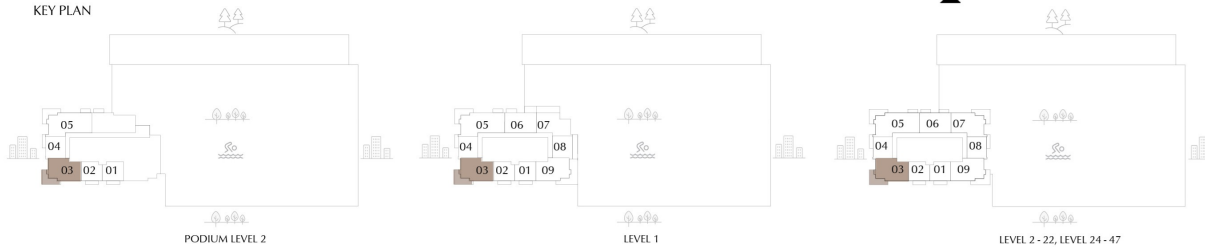

FLOOR PLAN 1. All dimensions are in imperial and metric, and measured from finish to finish excluding construction tolerances. 2. All materials, dimensions, and drawings are approximate only. 3. Information is subject to change without notice, at developer's absolute discretion. 4. Actual area may vary from the stated area. 5. Drawings not to scale. 6. All images used are for illustrative purposes only and do not represent the actual size, features, specifications, fittings, and furnishings. 7. The developer reserves the right to make revisions / alterations, at it's absolute discretion, without any liability whatsoever.

EMAAR

SILVA

DUBAI CREEK HARBOUR


2 BEDROOM-TYPE 3A UNIT 109

SUITE AREA	1137.10 SQ.FT.	105.64 SQ.M.
TERRACE AREA	513.12 SQ.FT.	47.67 SQ.M.
TOTAL AREA	1650.22 SQ.FT.	153.31 SQ.M.

KEY SECTION



KEY PLAN

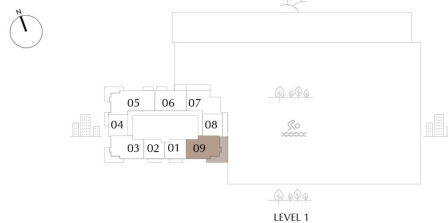

FLOOR PLAN 1. All dimensions are in imperial and metric, and measured from finish to finish excluding construction tolerances. 2. All materials, dimensions, and drawings are approximate only. 3. Information is subject to change without notice, at developer's absolute discretion. 4. Actual area may vary from the stated area. 5. Drawings not to scale. 6. All images used are for illustrative purposes only and do not represent the actual size, features, specifications, fittings, and furnishings. 7. The developer reserves the right to make revisions / alterations, at it's absolute discretion, without any liability whatsoever.

EMAAR


SILVA

DUBAI CREEK HARBOUR


2 BEDROOM-TYPE 2 UNIT 207 - 2207, 2303, 2407 - 4707

SUITE AREA	1115.25 SQ.FT.	103.61 SQ.M.
BALCONY AREA	287.72 SQ.FT.	26.73 SQ.M.
TOTAL AREA	1402.97 SQ.FT.	130.34 SQ.M.

KEY SECTION

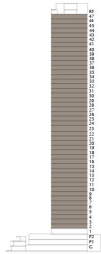

KEY PLAN

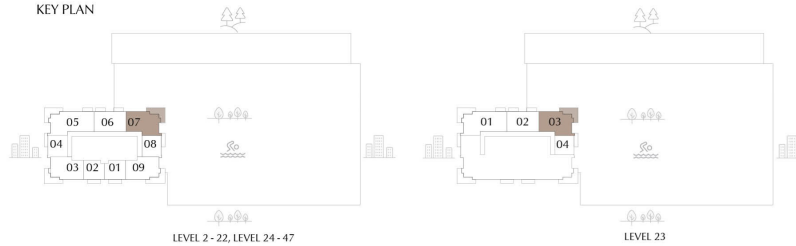

FLOOR PLAN 1. All dimensions are in imperial and metric, and measured from finish to finish excluding construction tolerances. 2. All materials, dimensions, and drawings are approximate only. 3. Information is subject to change without notice, at developer's absolute discretion. 4. Actual area may vary from the stated area. 5. Drawings not to scale. 6. All images used are for illustrative purposes only and do not represent the actual size, features, specifications, fittings, and furnishings. 7. The developer reserves the right to make revisions / alterations, at it's absolute discretion, without any liability whatsoever.

EMAAR

SILVA


DUBAI CREEK HARBOUR

2 BEDROOM-TYPE 3B


UNIT P203, 103, 203 - 2203, 2403 - 4703

SUITE AREA	1137.96 SQ.FT.	105.72 SQ.M.
BALCONY AREA	287.72 SQ.FT.	26.73 SQ.M.
TOTAL AREA	1425.68 SQ.FT.	132.45 SQ.M.

KEY SECTION

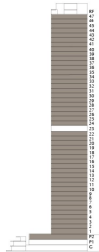

KEY PLAN

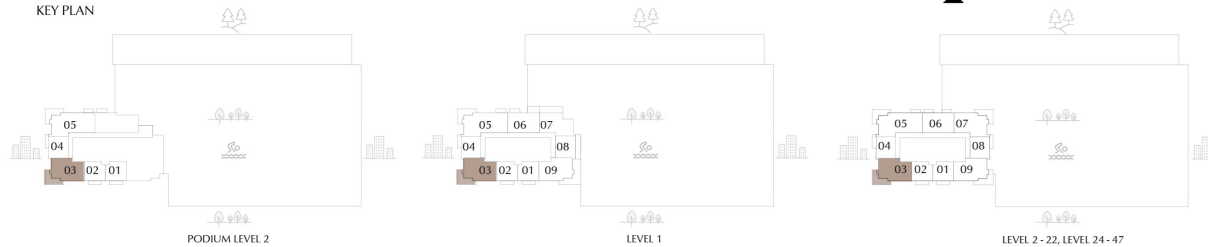

FLOOR PLAN 1. All dimensions are in imperial and metric, and measured from finish to finish excluding construction tolerances. 2. All materials, dimensions, and drawings are approximate only. 3. Information is subject to change without notice, at developer's absolute discretion. 4. Actual area may vary from the stated area. 5. Drawings not to scale. 6. All images used are for illustrative purposes only and do not represent the actual size, features, specifications, fittings, and furnishings. 7. The developer reserves the right to make revisions / alterations, at it's absolute discretion, without any liability whatsoever.

EMAAR

SILVA


DUBAI CREEK HARBOUR

3 BEDROOM-TYPE 1


UNIT P205, 105, 205 - 2205, 2301, 2405 - 4705

SUITE AREA	1470.24 SQ.FT.	136.59 SQ.M.
BALCONY AREA	363.71 SQ.FT.	33.79 SQ.M.
TOTAL AREA	1833.95 SQ.FT.	170.38 SQ.M.

KEY SECTION

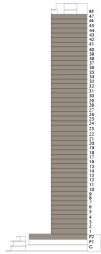

KEY PLAN

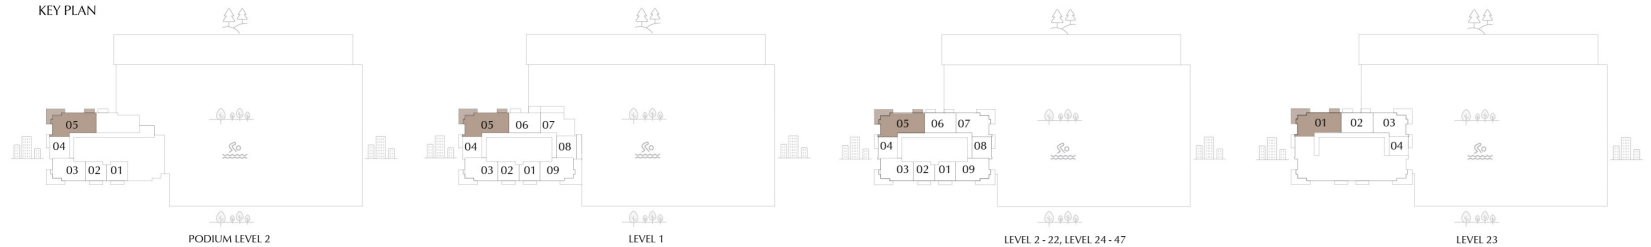

FLOOR PLAN 1. All dimensions are in imperial and metric, and measured from finish to finish excluding construction tolerances. 2. All materials, dimensions, and drawings are approximate only. 3. Information is subject to change without notice, at developer's absolute discretion. 4. Actual area may vary from the stated area. 5. Drawings not to scale. 6. All images used are for illustrative purposes only and do not represent the actual size, features, specifications, fittings, and furnishings. 7. The developer reserves the right to make revisions / alterations, at it's absolute discretion, without any liability whatsoever.

EMAAR

SILVA


DUBAI CREEK HARBOUR

3 BEDROOM-TYPE 1


UNIT P205, 105, 205 - 2205, 2301, 2405 - 4705

SUITE AREA	1470.24 SQ.FT.	136.59 SQ.M.
BALCONY AREA	363.71 SQ.FT.	33.79 SQ.M.
TOTAL AREA	1833.95 SQ.FT.	170.38 SQ.M.

KEY SECTION

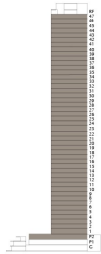

KEY PLAN

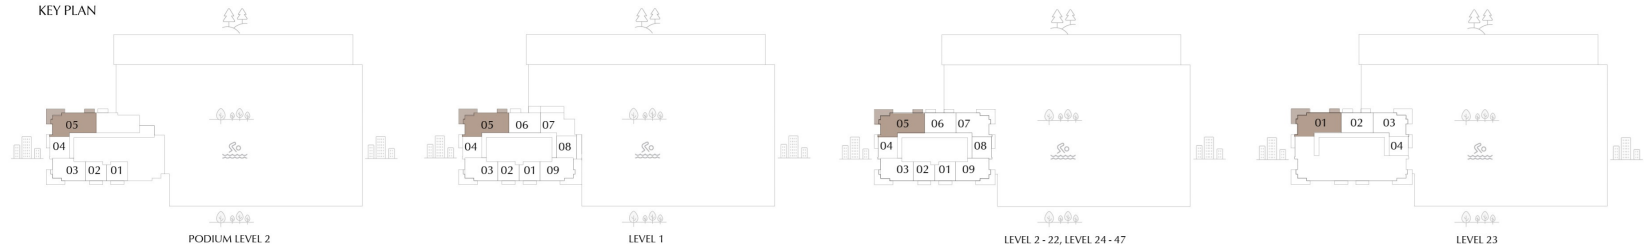

FLOOR PLAN 1. All dimensions are in imperial and metric, and measured from finish to finish excluding construction tolerances. 2. All materials, dimensions, and drawings are approximate only. 3. Information is subject to change without notice, at developer's absolute discretion. 4. Actual area may vary from the stated area. 5. Drawings not to scale. 6. All images used are for illustrative purposes only and do not represent the actual size, features, specifications, fittings, and furnishings. 7. The developer reserves the right to make revisions / alterations, at it's absolute discretion, without any liability whatsoever.

EMAAR

SILVA


DUBAI CREEK HARBOUR

3 BEDROOM-TYPE 1


UNIT P205, 105, 205 - 2205, 2301, 2405 - 4705

SUITE AREA	1470.24 SQ.FT.	136.59 SQ.M.
BALCONY AREA	363.71 SQ.FT.	33.79 SQ.M.
TOTAL AREA	1833.95 SQ.FT.	170.38 SQ.M.

KEY SECTION

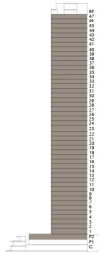

KEY PLAN

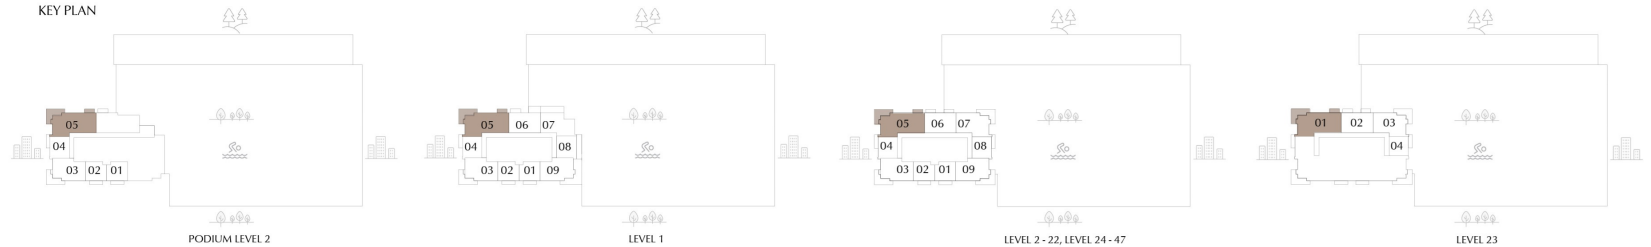

FLOOR PLAN 1. All dimensions are in imperial and metric, and measured from finish to finish excluding construction tolerances. 2. All materials, dimensions, and drawings are approximate only. 3. Information is subject to change without notice, at developer's absolute discretion. 4. Actual area may vary from the stated area. 5. Drawings not to scale. 6. All images used are for illustrative purposes only and do not represent the actual size, features, specifications, fittings, and furnishings. 7. The developer reserves the right to make revisions / alterations, at it's absolute discretion, without any liability whatsoever.

EMAAR